
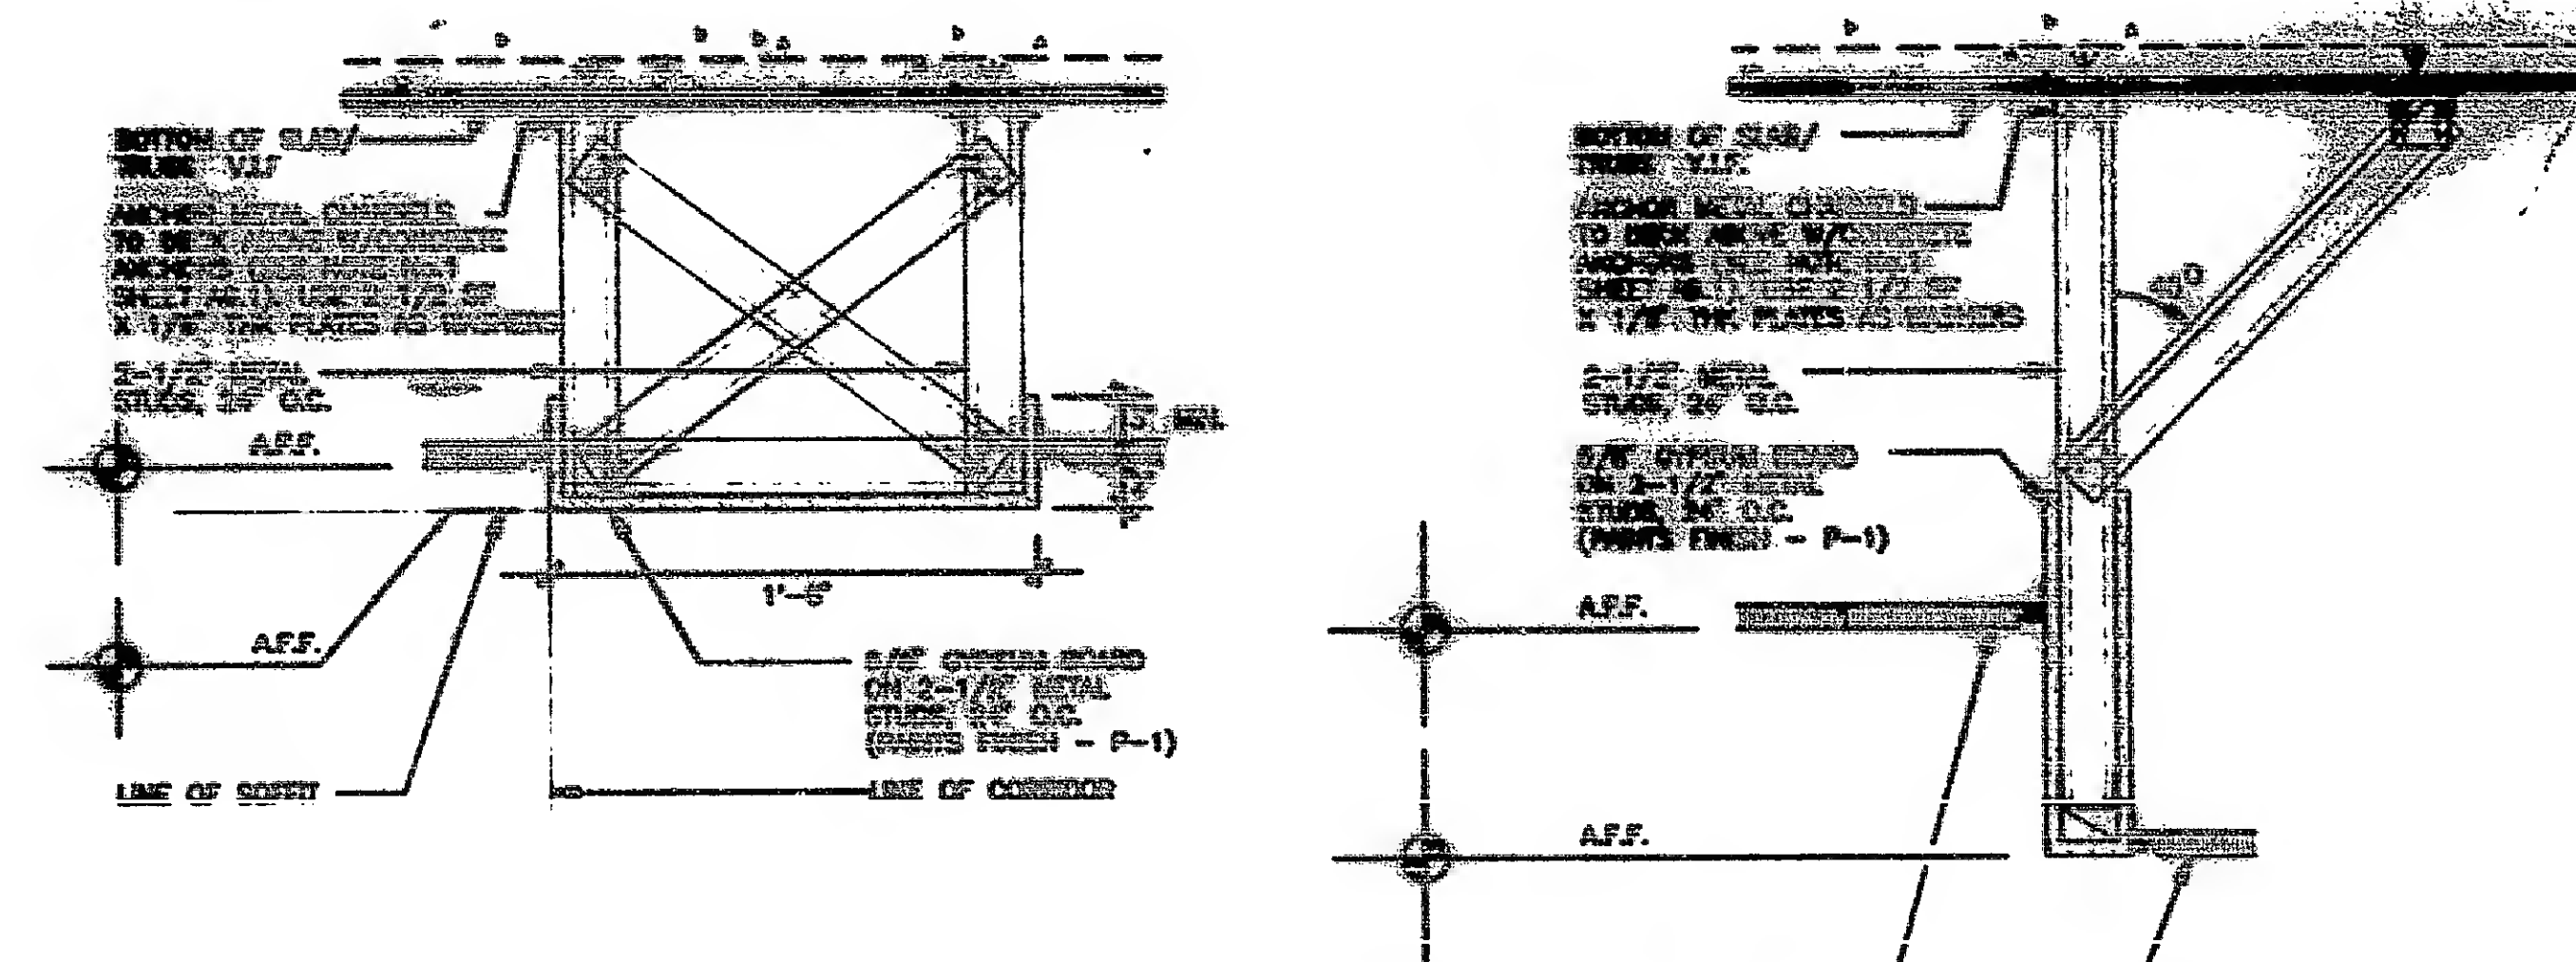



[illegible]

① DETAIL ● GYP.BD. SOFFIT
SCALE: 1"=1'-0"

2 DETAIL • CHANGE IN CLG.HT.
SCALE: 1"=1'-0"

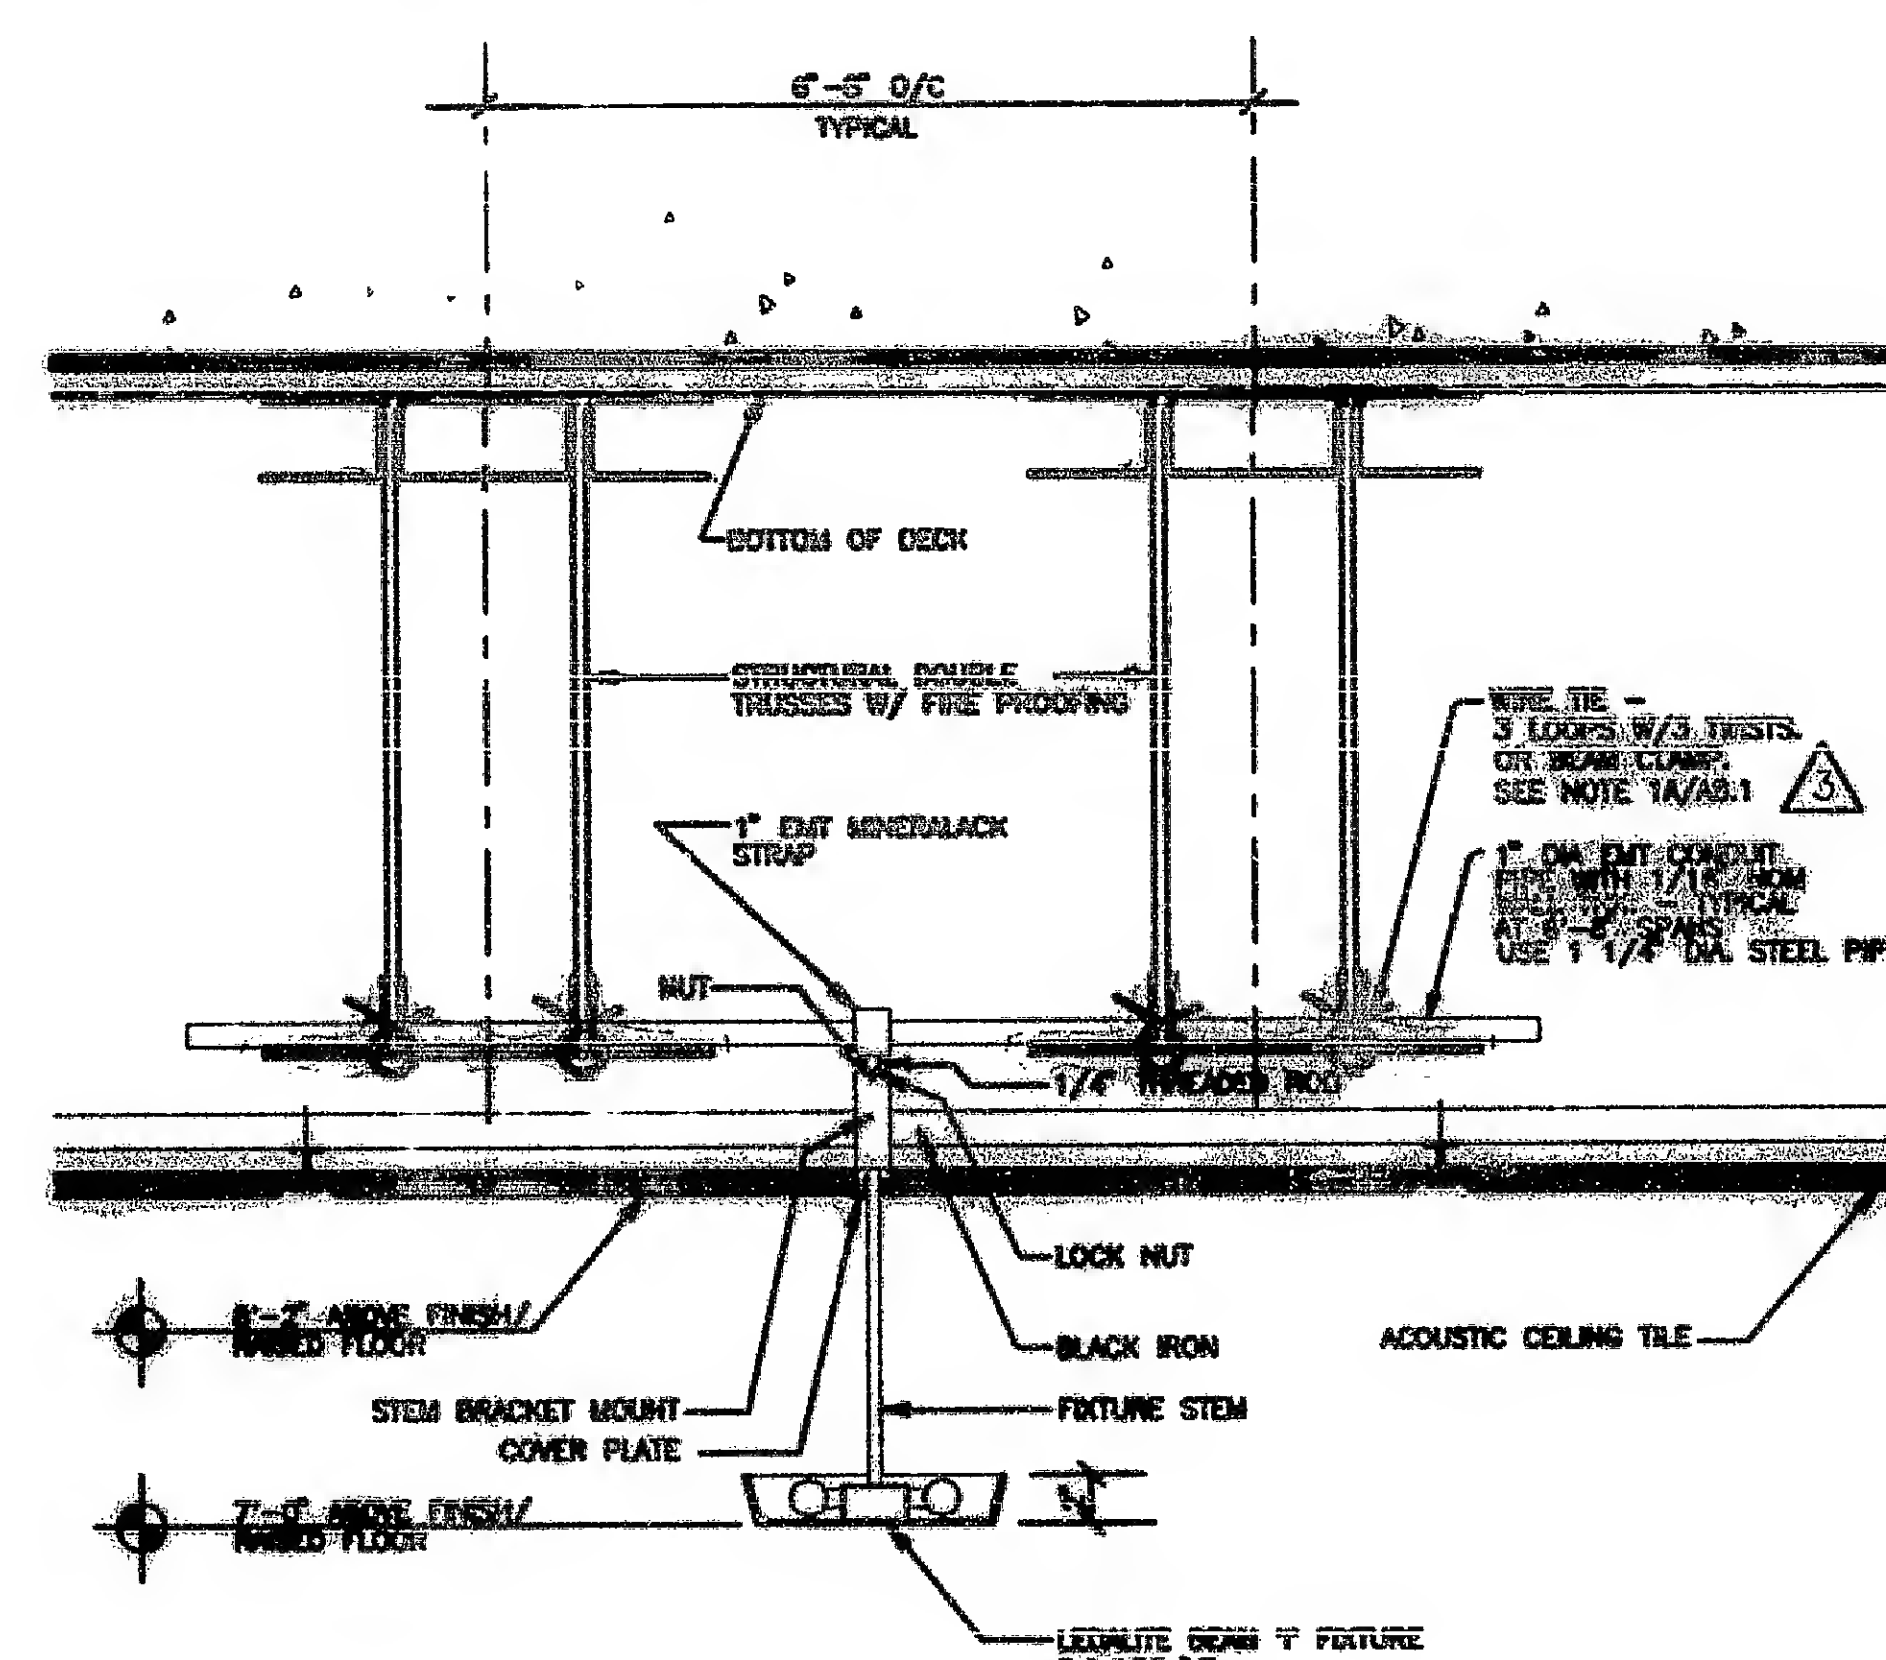

3 DETAIL 3 SUSPENDED LIGHT FIXTURE
SCALE: 1"=1'-0"

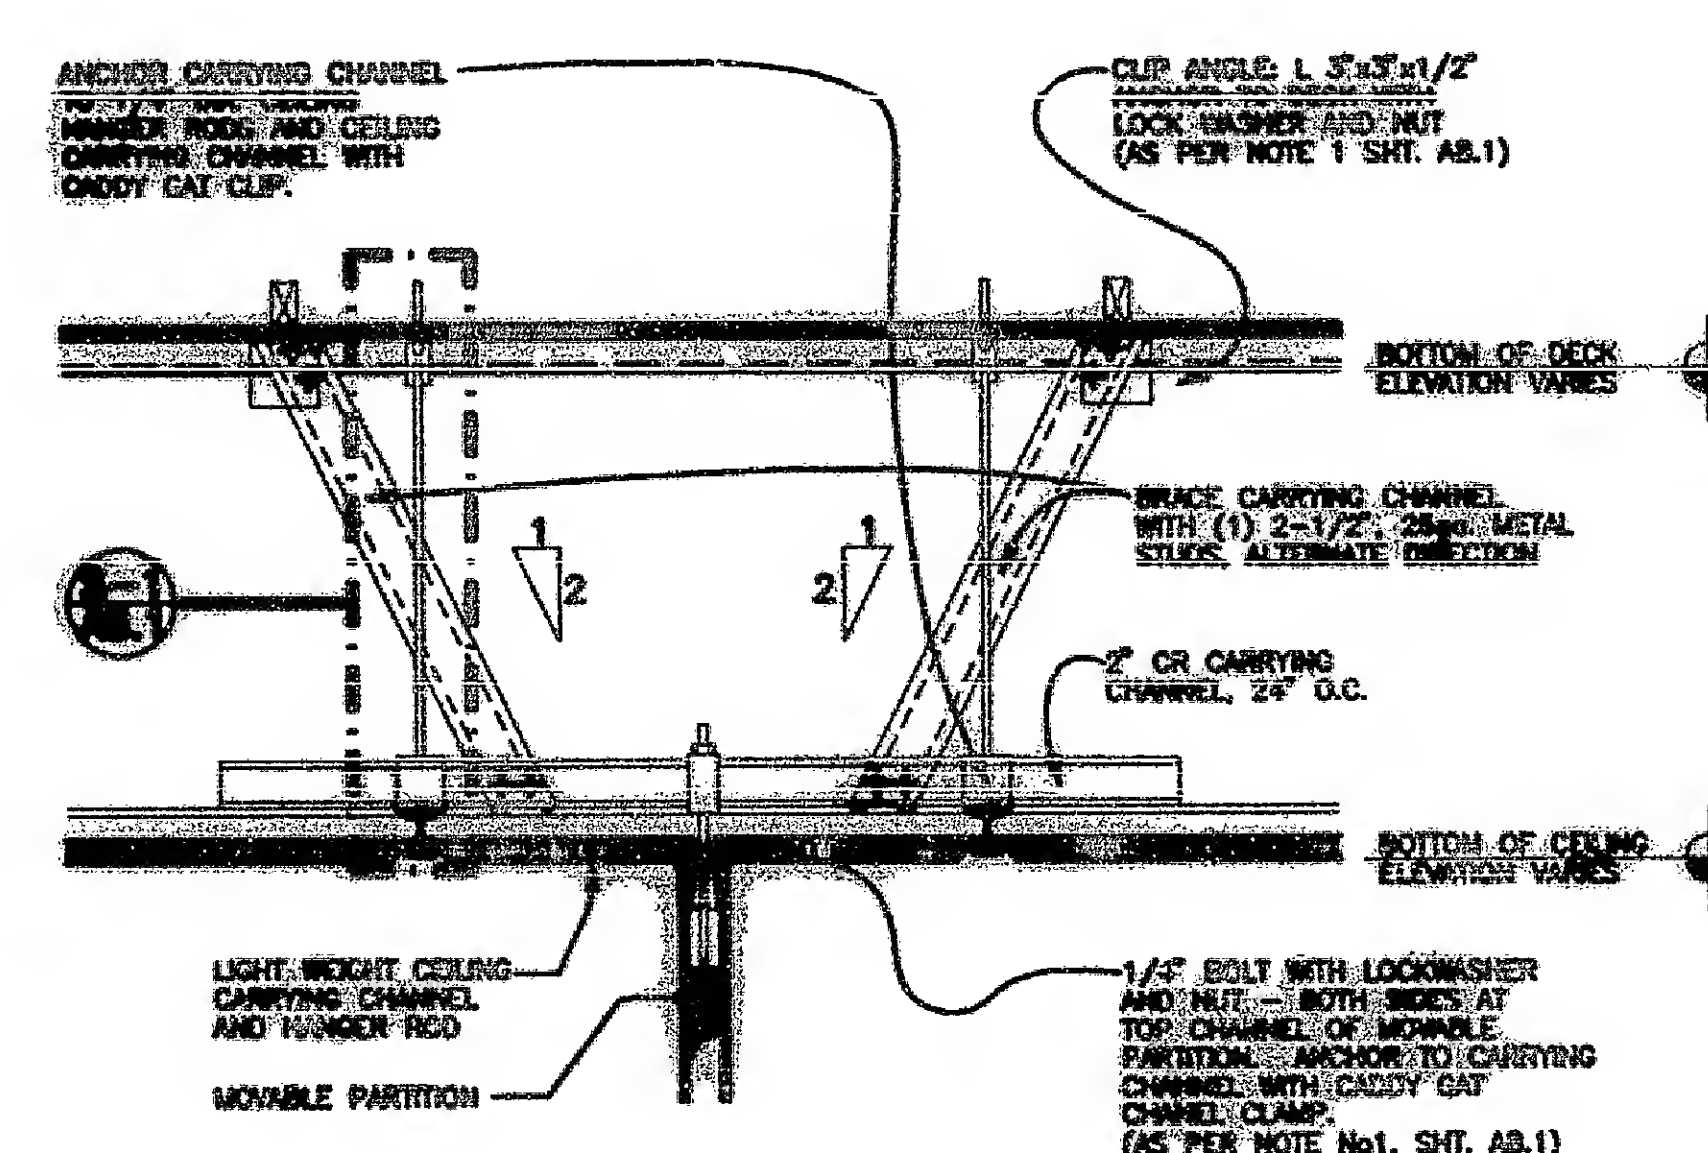

4 BRACING FOR DEMOUNTABLE PARTITIONS